NOTE:
ALL STAKES AND TIES TO BE REMOVED BY CONTRACTOR PRIOR TO FINAL ACCEPTANCE.

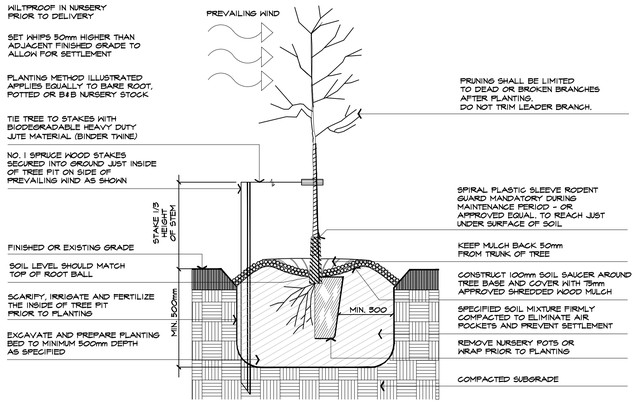

7 WHIP PLANTING DETAIL

TYPICAL INSTALLATION

NTS

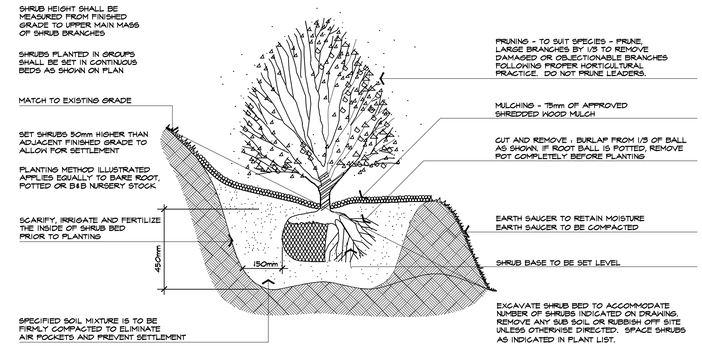

4 SHRUB PLANTING DETAIL ON SLOPES

TYPICAL INSTALLATION

NTS

ABAL P302-040305

NOTES:
1. WILTPROOF IN NURSERY PRIOR TO DELIVERY.
2. PRUNING SHALL BE LIMITED TO DEAD OR BROKEN BRANCHES AFTER PLANTING. MAINTAIN ORIGINAL SHAPE OF TREE. DO NOT TRIM LEADER BRANCH.

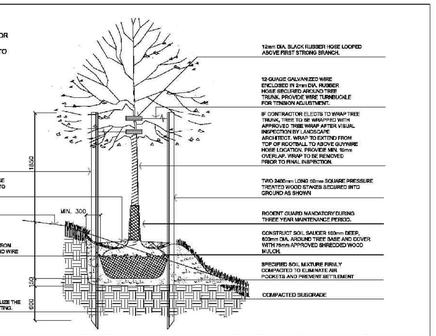

TOWN OF CALEDON						
DECIDUOUS TREE ON SLOPE PLANTING (80mm & LESS)					APRD: C.C.	DATE: JUNE 08
					DRAWN: abal	SCALE: NTS
	1	STANDARD No. 1120 NOW 704		JUNE 08	STANDARD No. 704	
	NO.	REVISION	APRD	DATE		

1 DECIDUOUS TREE PLANTING DETAIL

TOWN OF CALEDON STANDARD DETAIL

NTS

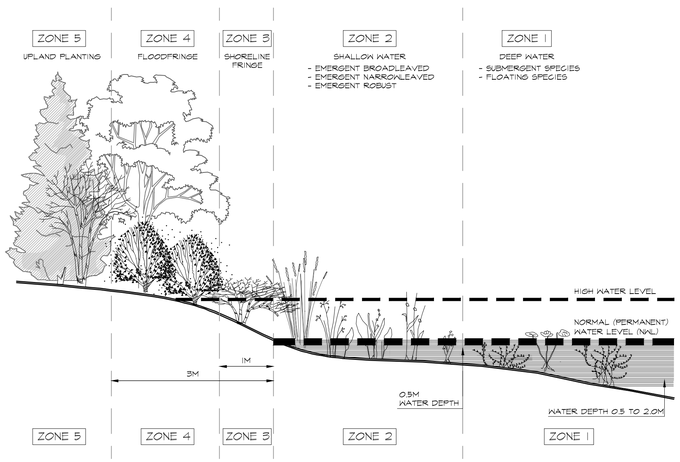

8 WET POND PLANTING STRATEGY

ADAPTED FROM THE TRCA 'STORMWATER MANAGEMENT POND PLANTING GUIDELINES', SEPTEMBER 2007

NTS

P 601X

NOTE:
ALL STAKES, TREE WRAP, HOSES, AND WIRES TO BE REMOVED BY CONTRACTOR PRIOR TO FINAL ACCEPTANCE.

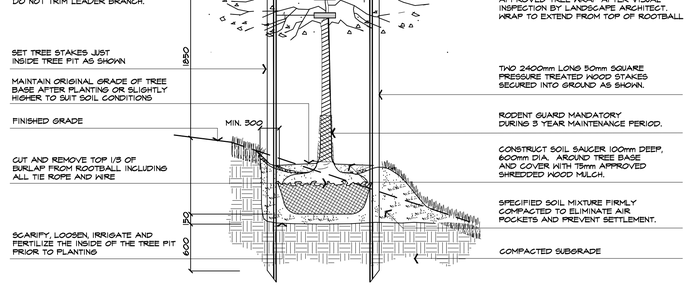

5 DECIDUOUS TREE PLANTING ON SLOPE DETAIL

TYPICAL INSTALLATION

NTS

ABAL P303-051027

NOTES:
1. TREE SHALL BE MEASURED TO HEIGHT OF LAST YEARS GROWTH.
2. PRUNING SHALL BE LIMITED TO DEAD OR BROKEN BRANCHES AFTER PLANTING. MAINTAIN ORIGINAL SHAPE OF TREE. DO NOT TRIM LEADER BRANCH.
3. SET TREE 75-100mm HIGHER THAN ADJACENT FINISHED GRADE TO ALLOW FOR SETTLEMENT.

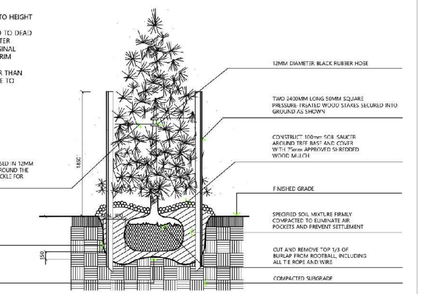

TOWN OF CALEDON						
CONIFEROUS TREE PLANTING					APRD: C.C.	DATE: JUNE 08
	2	STANDARD No. 701 NOW 801		APR 19	DRAWN: ABAL	SCALE: NTS
	1	STANDARD No. 1105 NOW 701		JUNE 08	STANDARD No. 801	
	NO.	REVISION	APR'D	DATE		

2 CONIFEROUS TREE PLANTING DETAIL

TOWN OF CALEDON STANDARD DETAIL

NTS

NOTE:
ALL STAKES, TREE WRAP, HOSES, AND WIRES TO BE REMOVED BY CONTRACTOR PRIOR TO FINAL ACCEPTANCE.

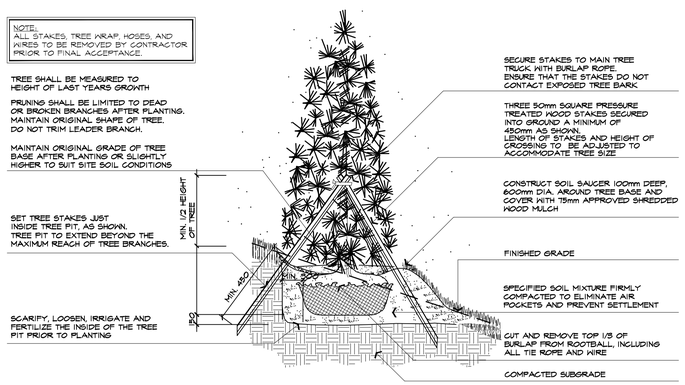

6 CONIFEROUS TREE PLANTING ON SLOPE DETAIL

TYPICAL INSTALLATION

NTS

ABAL P304-000119

NOTES:
1. SHRUB HEIGHT SHALL BE MEASURED FROM FINISHED GRADE TO UPPER MAIN MASS OF SHRUB BRANCHES.
2. SHRUBS PLANTED IN GROUPS SHALL BE SET IN CONTINUOUS BEDS AS SHOWN ON PLAN.
3. SET SHRUBS 50mm HIGHER THAN ADJACENT FINISHED GRADE TO ALLOW FOR SETTLEMENT.
4. PLANTING METHOD ILLUSTRATED APPLIES EQUALLY TO BARE ROOT, POTTED, OR B&B NURSERY STOCK.

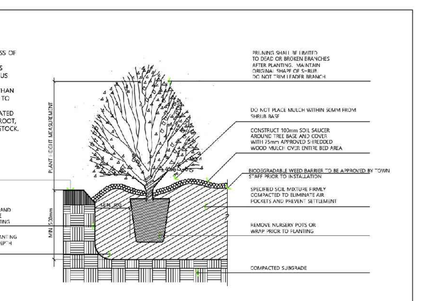

TOWN OF CALEDON						
SHRUB PLANTING	3	STANDARD No. 702 NOW 802		APR 19	APRD: C.C.	DATE: JUNE 08
	2	STANDARD No. 1110 NOW 702		JUNE 08	DRAWN: abal	SCALE: NTS
	1	WEED BARRIER ADDED		MARCH 08	STANDARD No. 802	
	NO.	REVISION	APR'D	DATE		

3 SHRUB PLANTING DETAIL

TOWN OF CALEDON STANDARD DETAIL

NTS

no.	date	version	by
V2.	MAR 12 2024	ISSUED FOR 30% LANDSCAPE PLANS - OPA / ZBA	AV/ ED
V1.	FEB 24 2021	ISSUED FOR FIRST SUBMISSION	RS/ LK

All information hereon to be checked and verified at the site and any discrepancies must be reported to and clarified by the landscape architect before commencing work. All drawings, specifications, details, digital information, etc., prepared by the landscape architect are instruments of service and as such are his property and must be returned at his request.

ALEXANDER BUDREVICS & ASSOCIATES LIMITED LANDSCAPE ARCHITECTS
895 Don Mills Road, Second Tower, Suite 212
Toronto, Ontario, Canada, M3C 1W3
416.444.5201
www.budrevics.com

ONTARIO ASSOCIATION OF LANDSCAPE ARCHITECTS — MONICA E. CLARK — OALA MEMBER

project SP No. PRE-20-0096

PROPOSED INDUSTRIAL DEVELOPMENT

12862 & 12668 DIXIE ROAD
CALEDON, ONTARIO
QUADREAL PROPERTY GROUP & TRIBAL PARTNERS CANADA INC.

drawing

SWM POND LANDSCAPE DETAILS

date	JANUARY 4 , 2021	drawn	KM
scale*	AS SHOWN	file	3415PD-5 V2-240312
direction		project no.	3415
		sheet no.	PD-3

*NOTED SCALE IS APPLICABLE ONLY WHEN PRINTED ON ARCH D (24"x36") SIZE SHEET

TOWN OF CALEDON
PLANNING
RECEIVED
March 28, 2024