TOPOGRAPHIC SKETCH OF

No. 84 NANCY STREET
TOWN OF CALEDON

REGIONAL MUNICIPALITY OF PEEL

SCALE 1:300

0 1 2 3 4 5 10 15 20 25m

© COPYRIGHT
ertl surveyors 2018
Ontario Land Surveyors

Metric
DISTANCES SHOWN ON THIS PLAN ARE IN METRES AND CAN BE CONVERTED TO FEET BY DIVIDING BY 0.3048

Boundary Compiled
BOUNDARY INFORMATION TAKEN FROM PLAN BY BIASON SURVEYING INC.
NOTE: A ROTATION OF 0°52'00" COUNTERCLOCKWISE WAS APPLIED TO THE ASTRONOMIC BEARINGS CONVERTING THEM TO GRID BEARINGS

Caution
THIS IS NOT A PLAN OF SURVEY AN SHALL NOT BE USED EXCEPT FOR THE PURPOSE INDICATED IN THE TITLE BLOCK

Legend

WS	DENOTES WOOD STAKE
CRW	DENOTES CONCRETE RETAINING WALL
CWW	DENOTES CONCRETE WALKWAY
CLF	DENOTES CHAIN LINK FENCE
PF	DENOTES PICKET FENCE
PWF	DENOTES POST & WIRE FENCE
UPLS	DENOTES UTILITY POLE-LIGHT STANDARD
UP	DENOTES UTILITY POLE
OH	DENOTES OVERHEAD UTILITY WIRES
GUY	DENOTES ANCHOR POINT/GUY WIRE
WV	DENOTES WATER VALVE/KEY
MH	DENOTES MAINTENANCE HOLE
CB	DENOTES CATCH BASIN
DS	DENOTES DOOR SILL ELEVATION
N,S,E,W	DENOTES NORTH,SOUTH,EAST,WEST
	DENOTES CONIFEROUS TREE
	DENOTES DECIDUOUS TREE

Benchmark
REGION OF PEEL BM No. 73
ELEVATION = 226.567 m

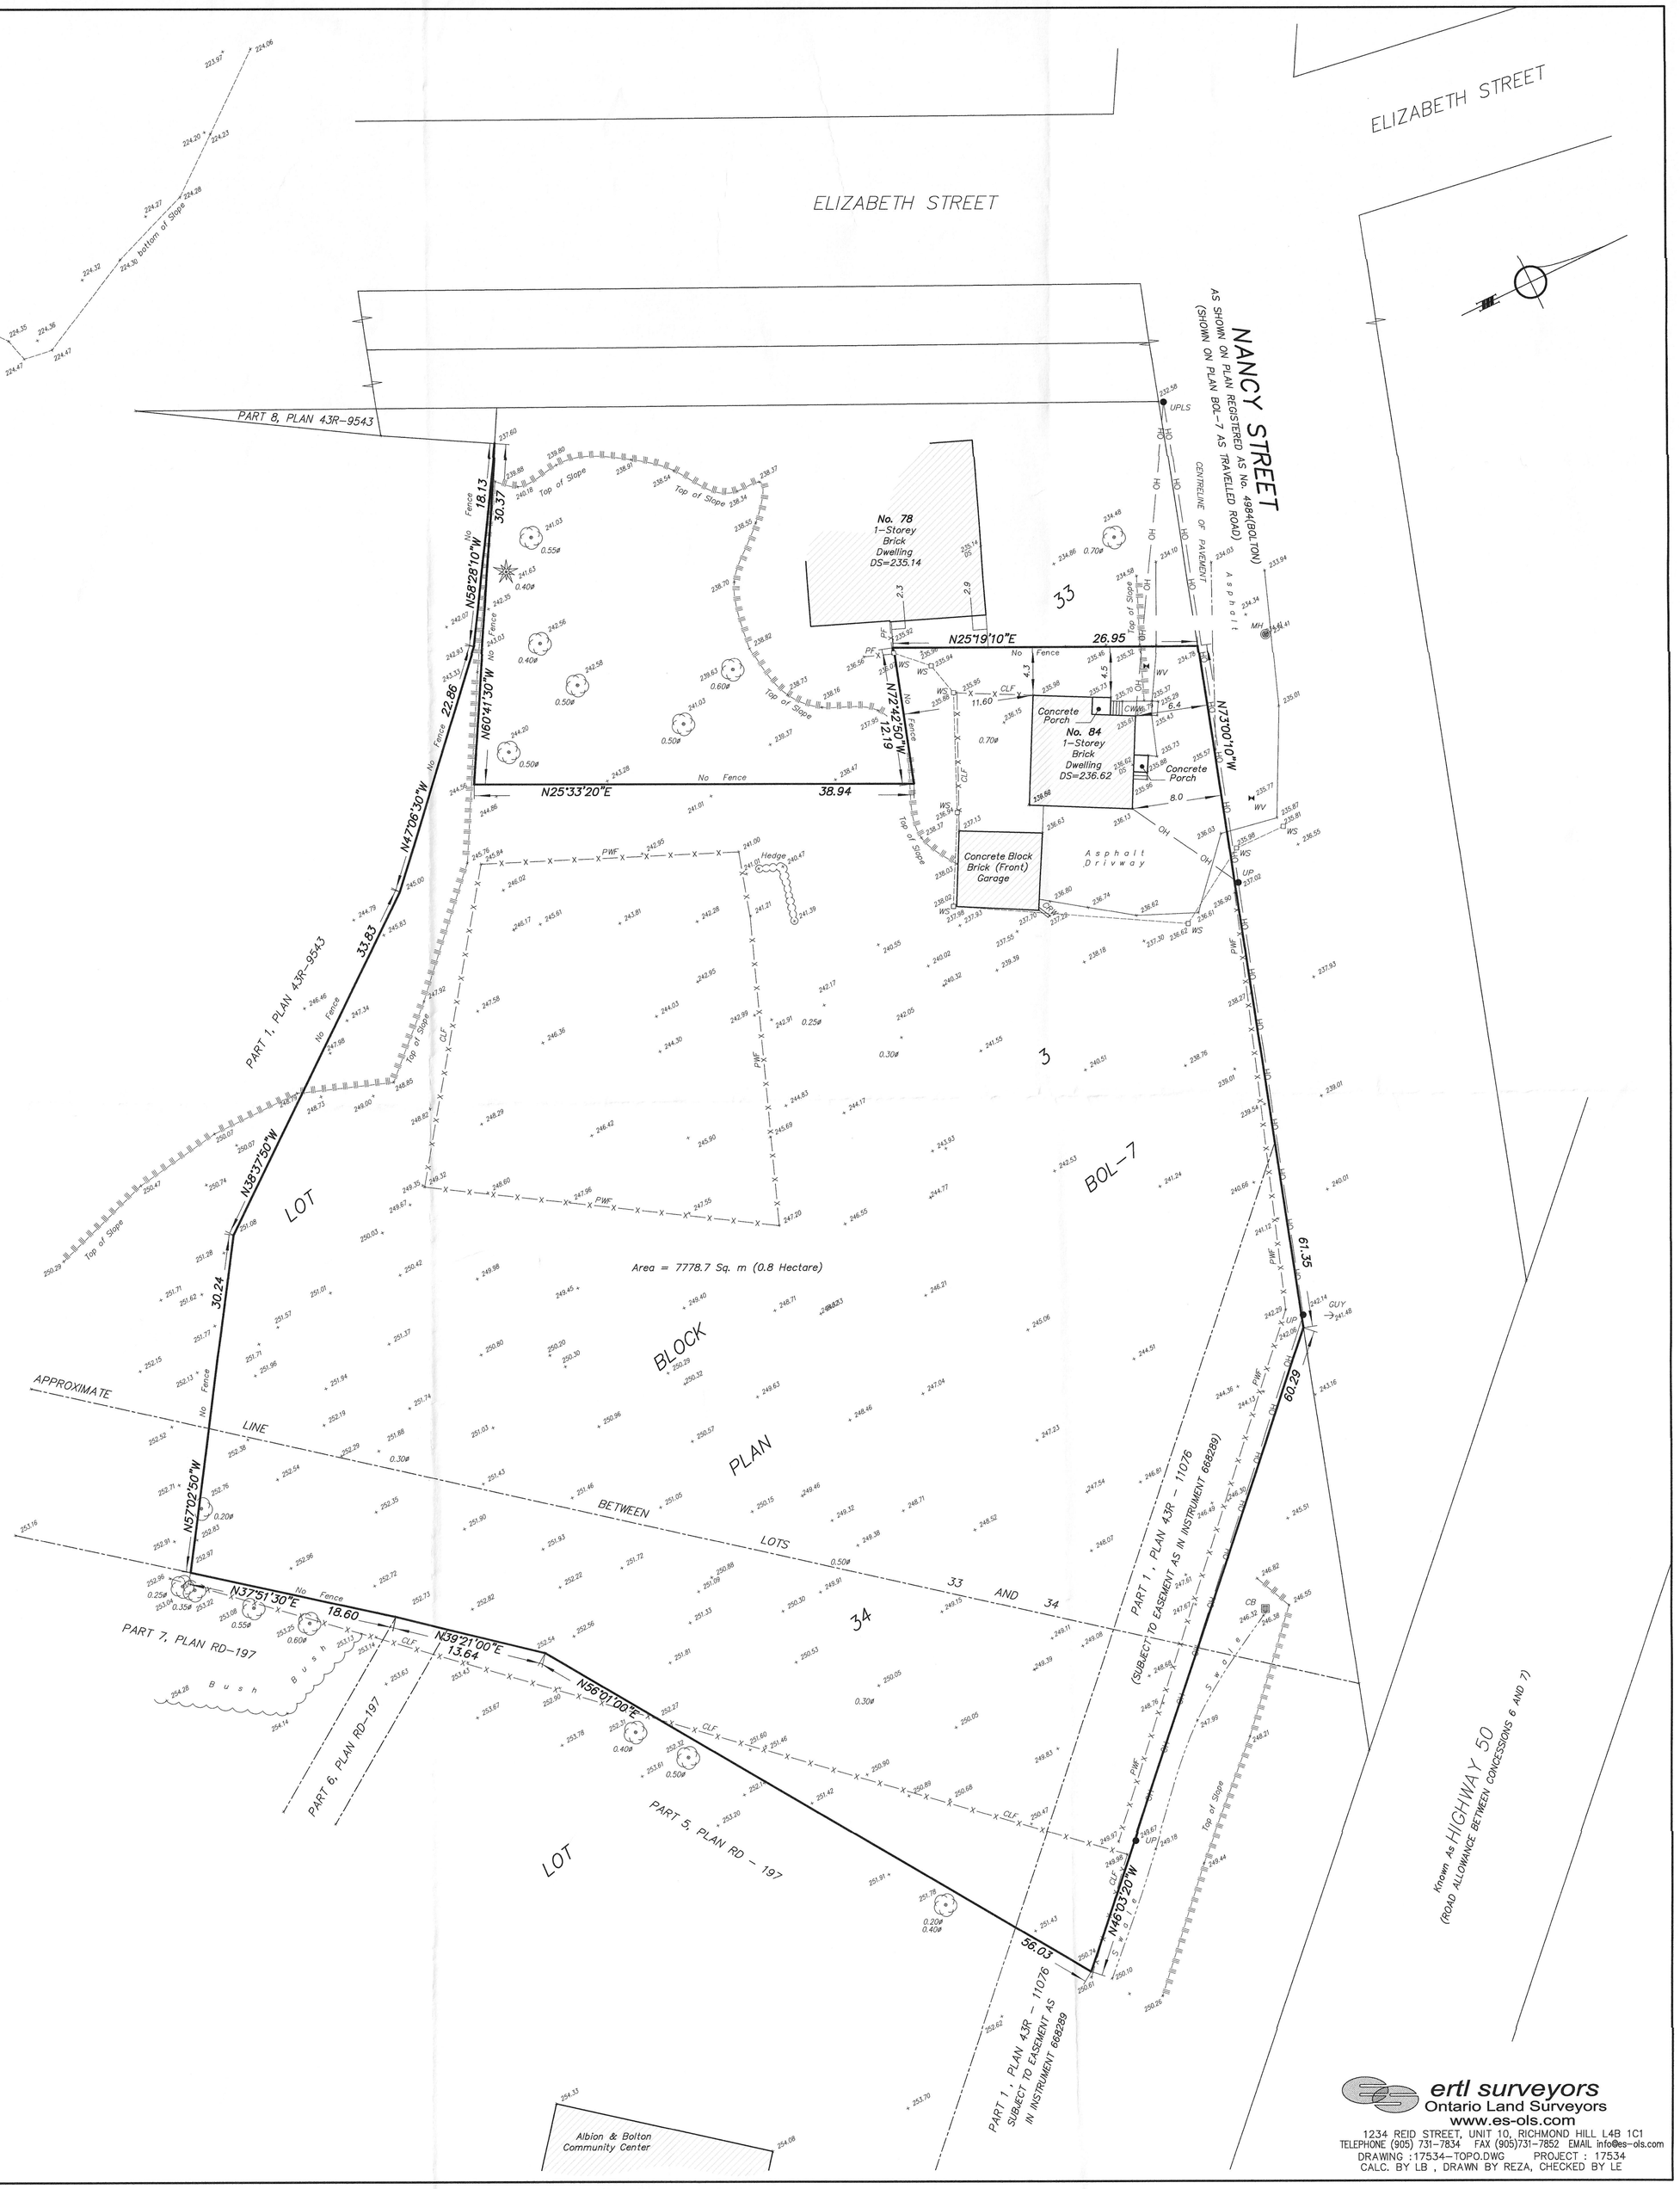

FIELDWORK WAS COMPLETED ON THE 12th. DAY OF JANUARY 2018

July 30th 2018.
Date

Lawrence O. Ertl
Ontario Land Surveyor

ertl surveyors
Ontario Land Surveyors
www.es-ols.com
1234 REID STREET, UNIT 10, RICHMOND HILL L4B 1C1
TELEPHONE (905) 731-7834 FAX (905)731-7852 EMAIL info@es-ols.com
DRAWING : 17534-TOPO.DWG PROJECT : 17534
CALC. BY LB , DRAWN BY REZA, CHECKED BY LE