P:\792-033\4. Drawings\2024 08 August\Parking Plan August 13 24.dwg

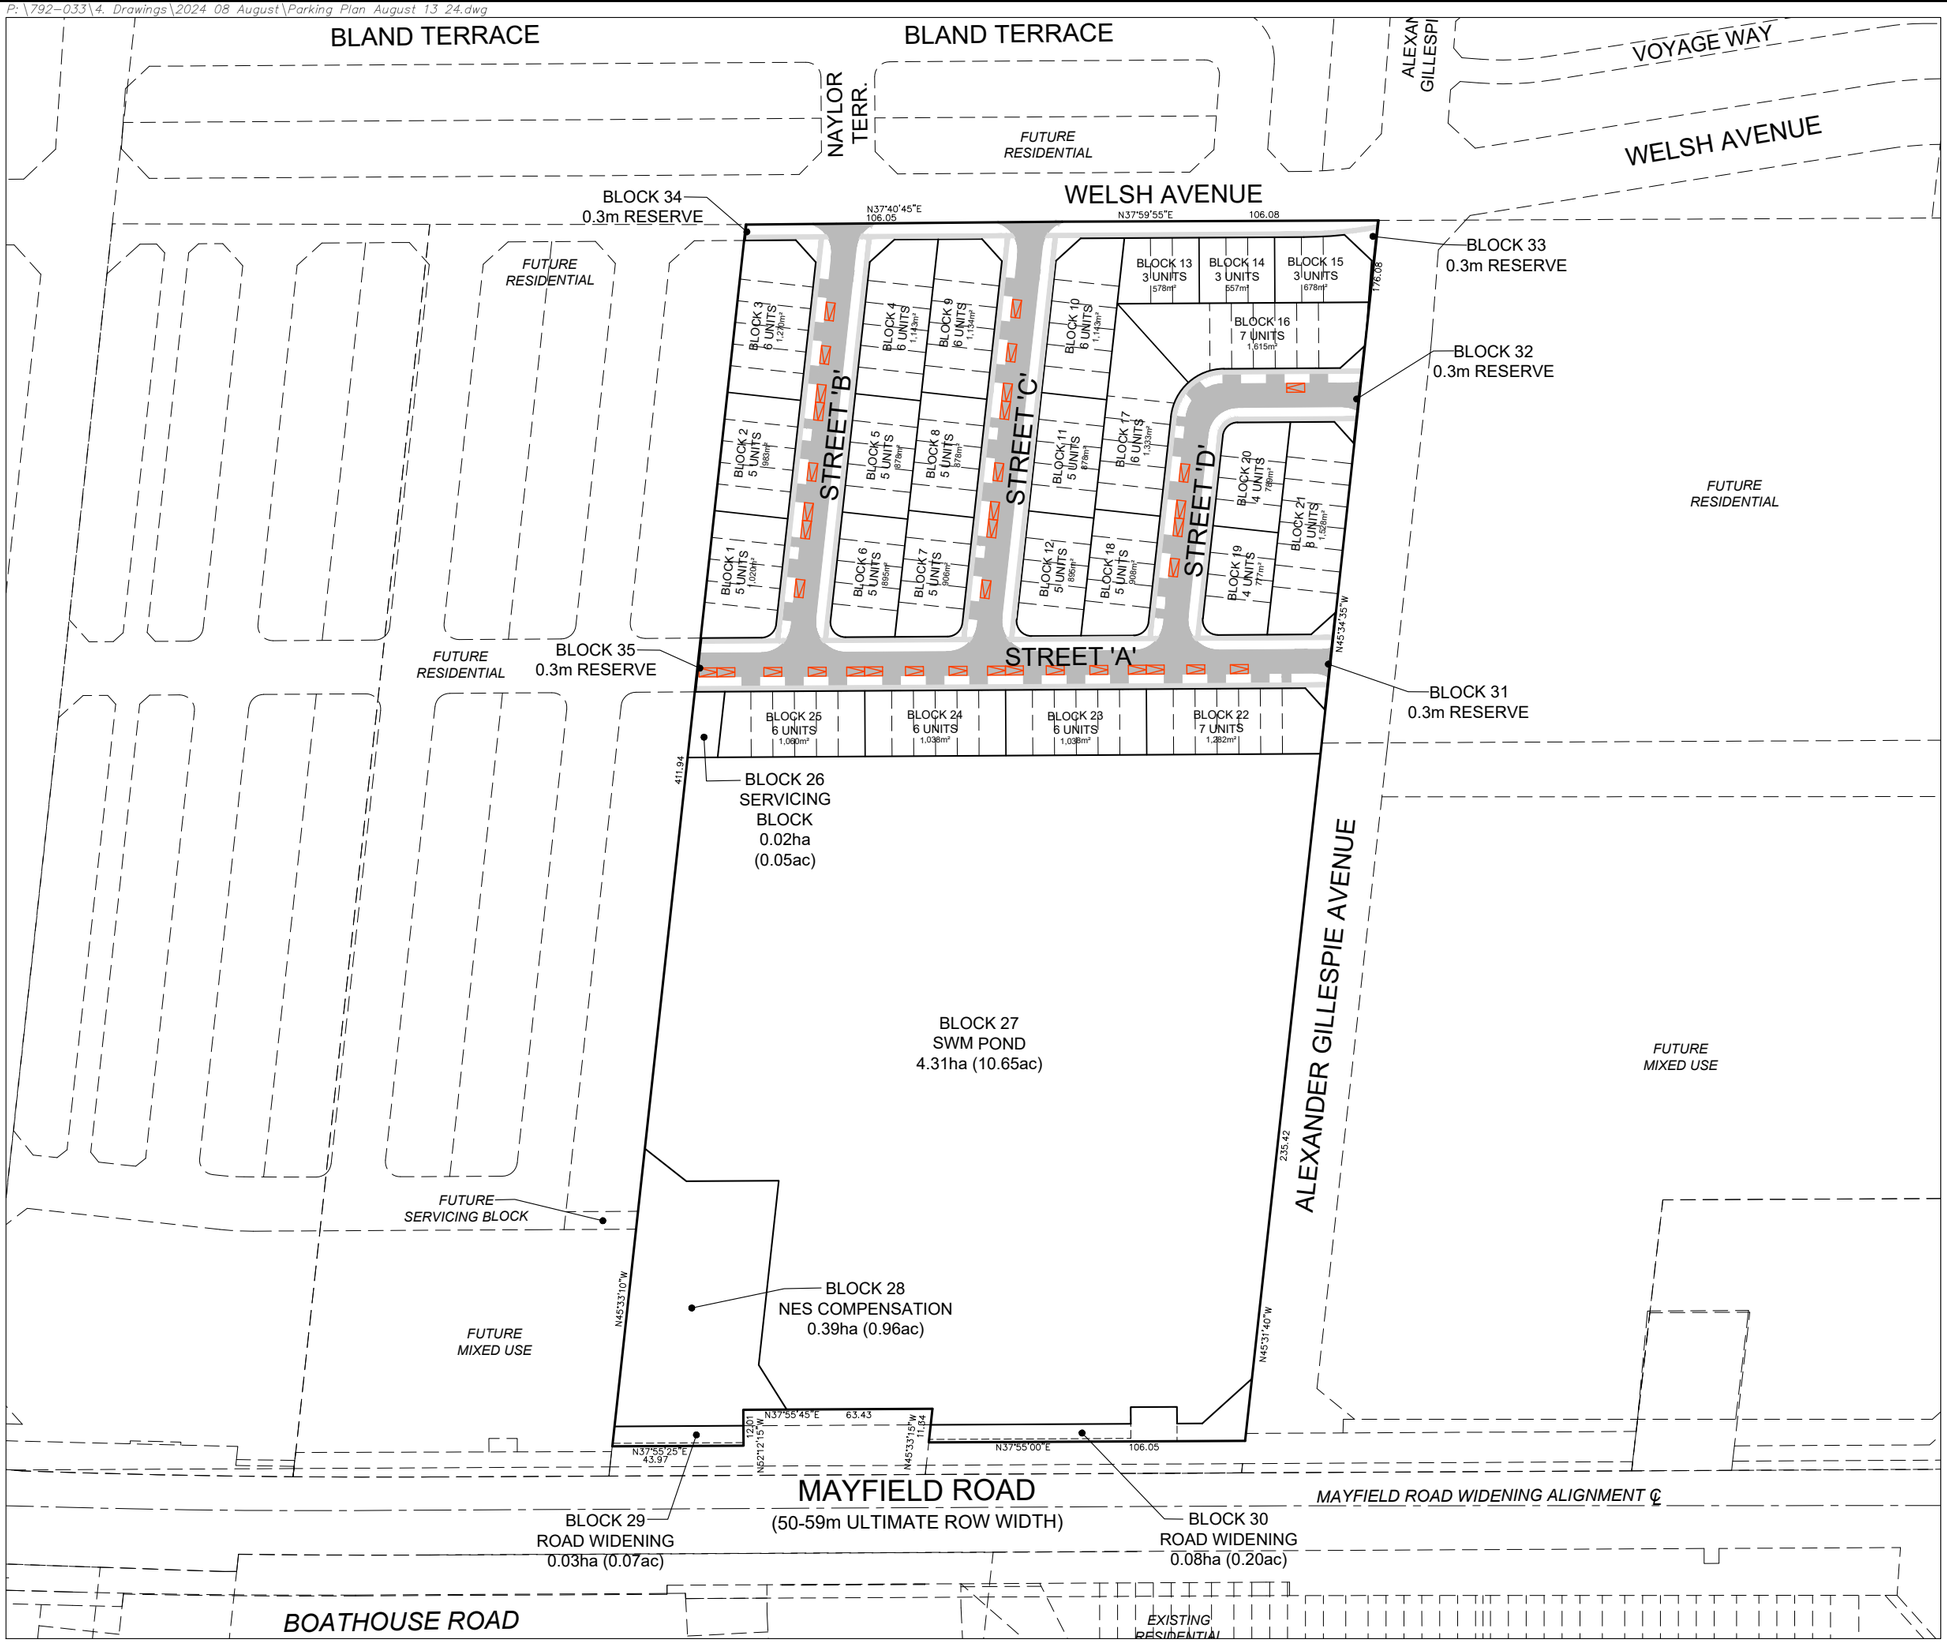

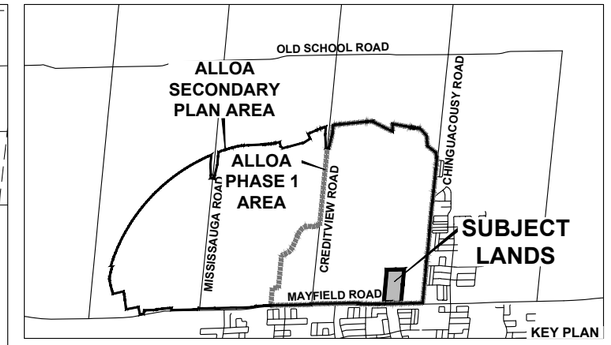

PARKING PLAN

ARGO MAYFIELD WEST IV LIMITED

FILE # 21T-_____C

PART OF LOT 18 CONCESSION 3,
WEST OF HURONTARIO STREET
(GEOGRAPHIC TOWNSHIP OF CHINGUACOUSY)
TOWN OF CALEDON
REGIONAL MUNICIPALITY OF PEEL

LEGEND

- POTENTIAL ON-STREET PARKING (3.0 x 6.0m) **37 SPACES**
- POTENTIAL SIDEWALK LOCATIONS
- CONCEPTUAL PAVEMENT / DRIVEWAYS

NOTE

- 9.0m MINIMUM SETBACK FROM INTERSECTIONS FOR ALL ON-STREET PARKING SPACES.
- 15.0m MINIMUM SETBACK FROM ELBOWS BENDS FOR ALL ON-STREET PARKING SPACES

TOWN OF CALEDON
PLANNING
RECEIVED
Dec 19, 2024

SCALE: 1:2,000
(11 x 17)
AUGUST 13, 2024

ARGO DEVELOPMENT CORP

GSAI Glen Schnarr & Associates Inc.